


Construction of Toilets and Repairs to BBMP shops at Attur layout main road in Attur ward no-04 of Yelahanka Satellite town sub division



Assistant Engineer
Attur Ward NO-04

Assistant Executive Engineer
Yelahanka Satellite Town Sub Division

Construction of Toilets and Repairs to BBMP shops at Attur layout main road in Attur ward no-04 of Yelahanka Satellite town sub division

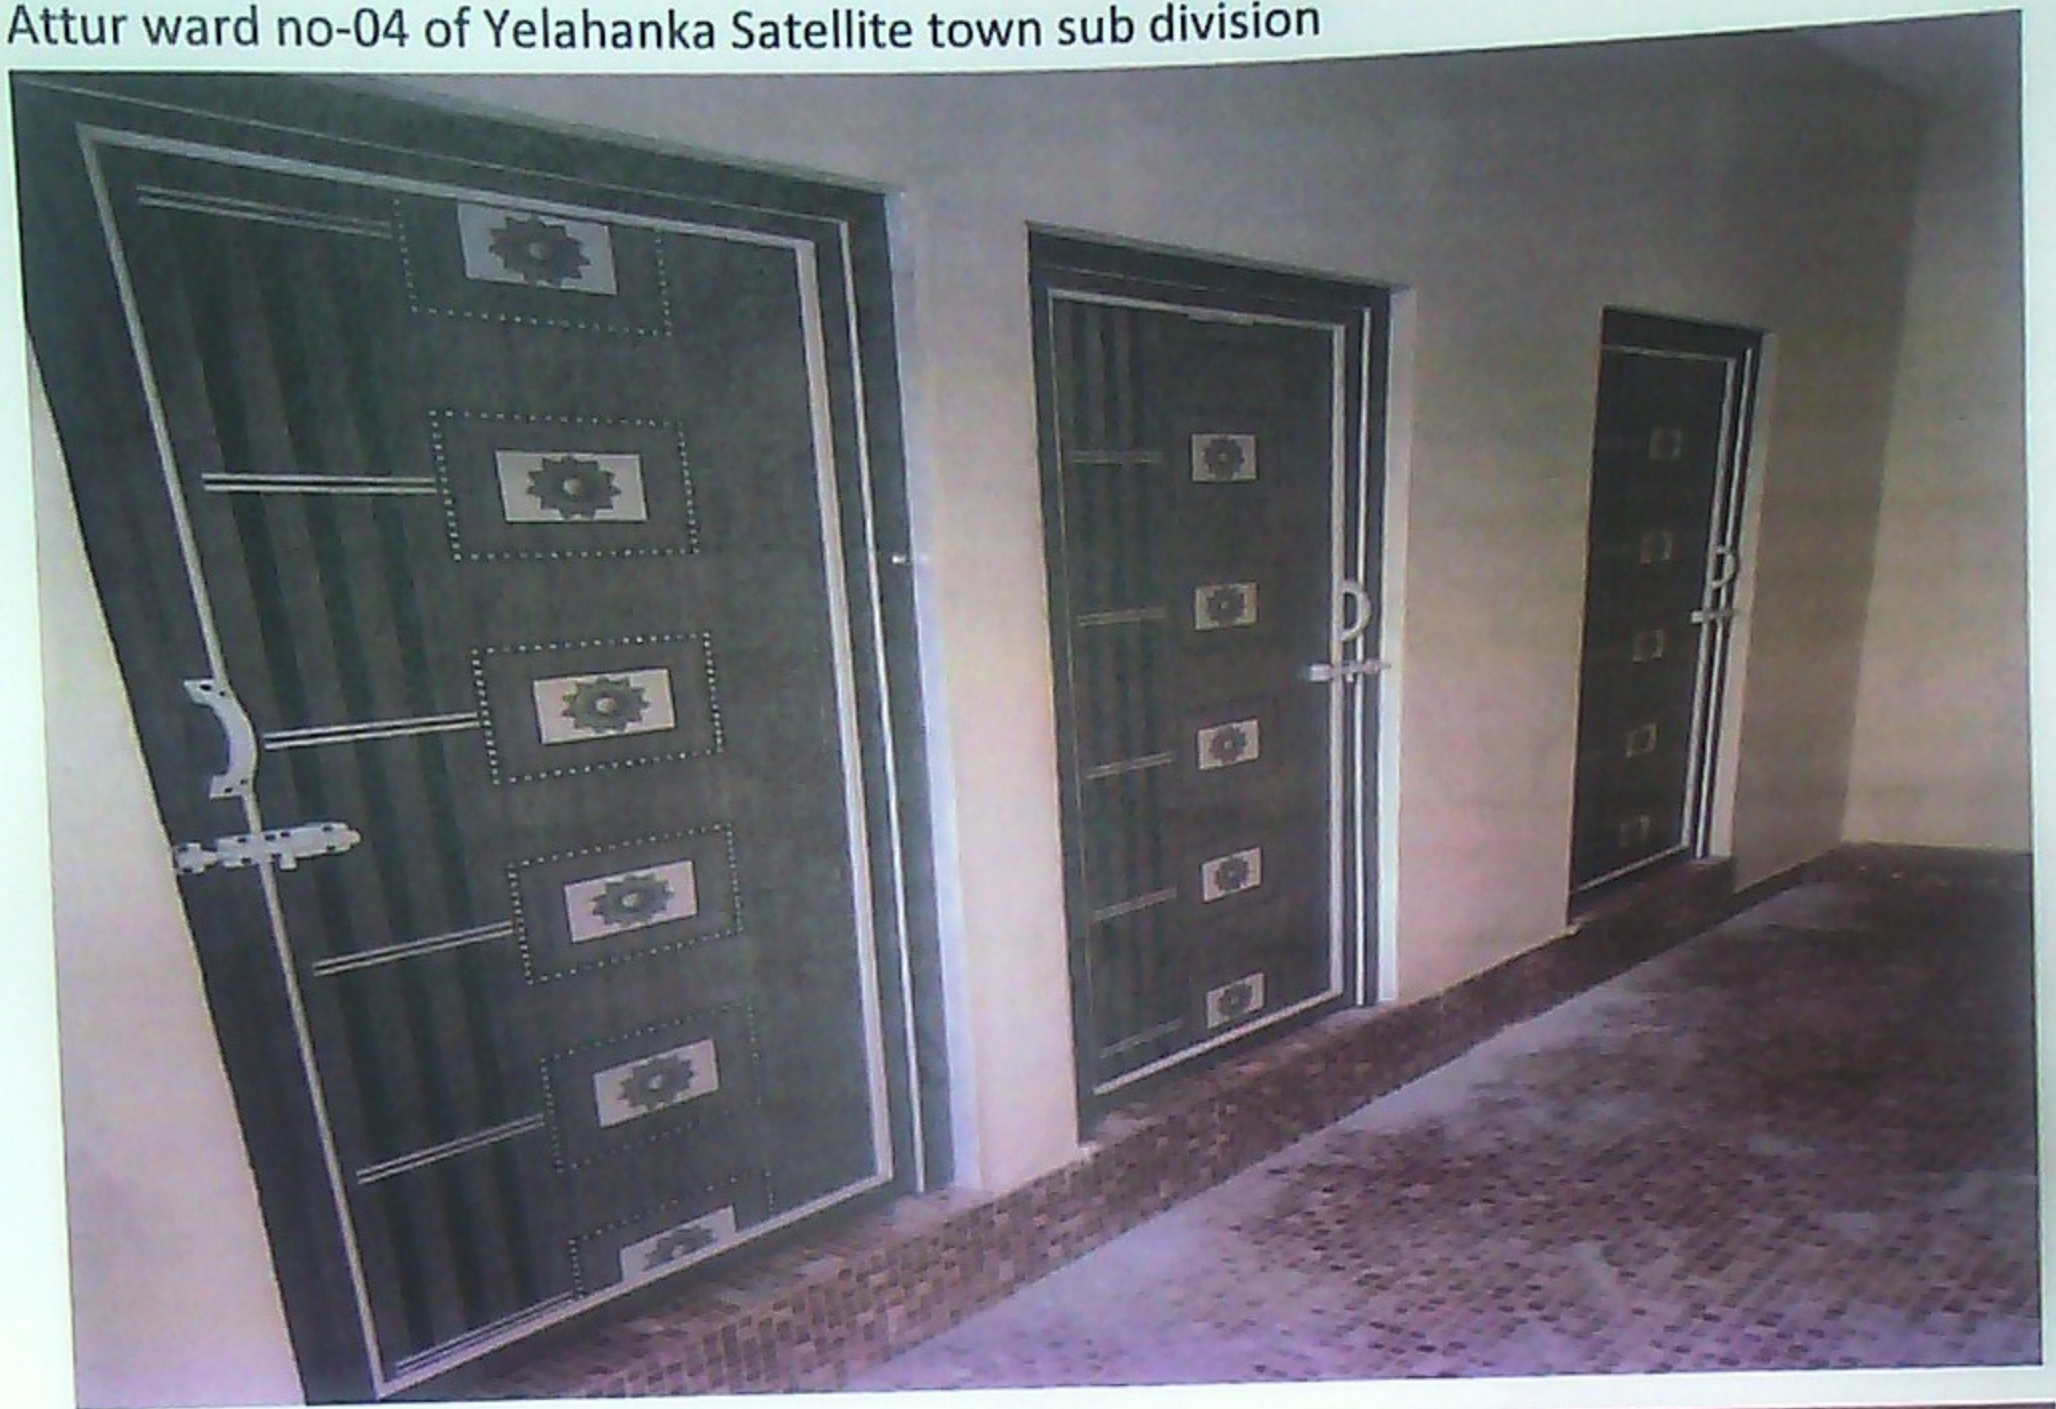



	Decimal	DMS	
Latitude	13.102959	13°6'10" N	 29°C 84°F
Longitude	77.566786	77°34'0" E	
2023-05-30(Tue)		16:07	


Assistant Engineer
Attur Ward NO-04

Assistant Executive Engineer
Yelahanka Satellite Town Sub Division


Construction of Toilets and Repairs to BBMP shops at Attur layout main road in Attur ward no-04 of Yelahanka Satellite town sub division

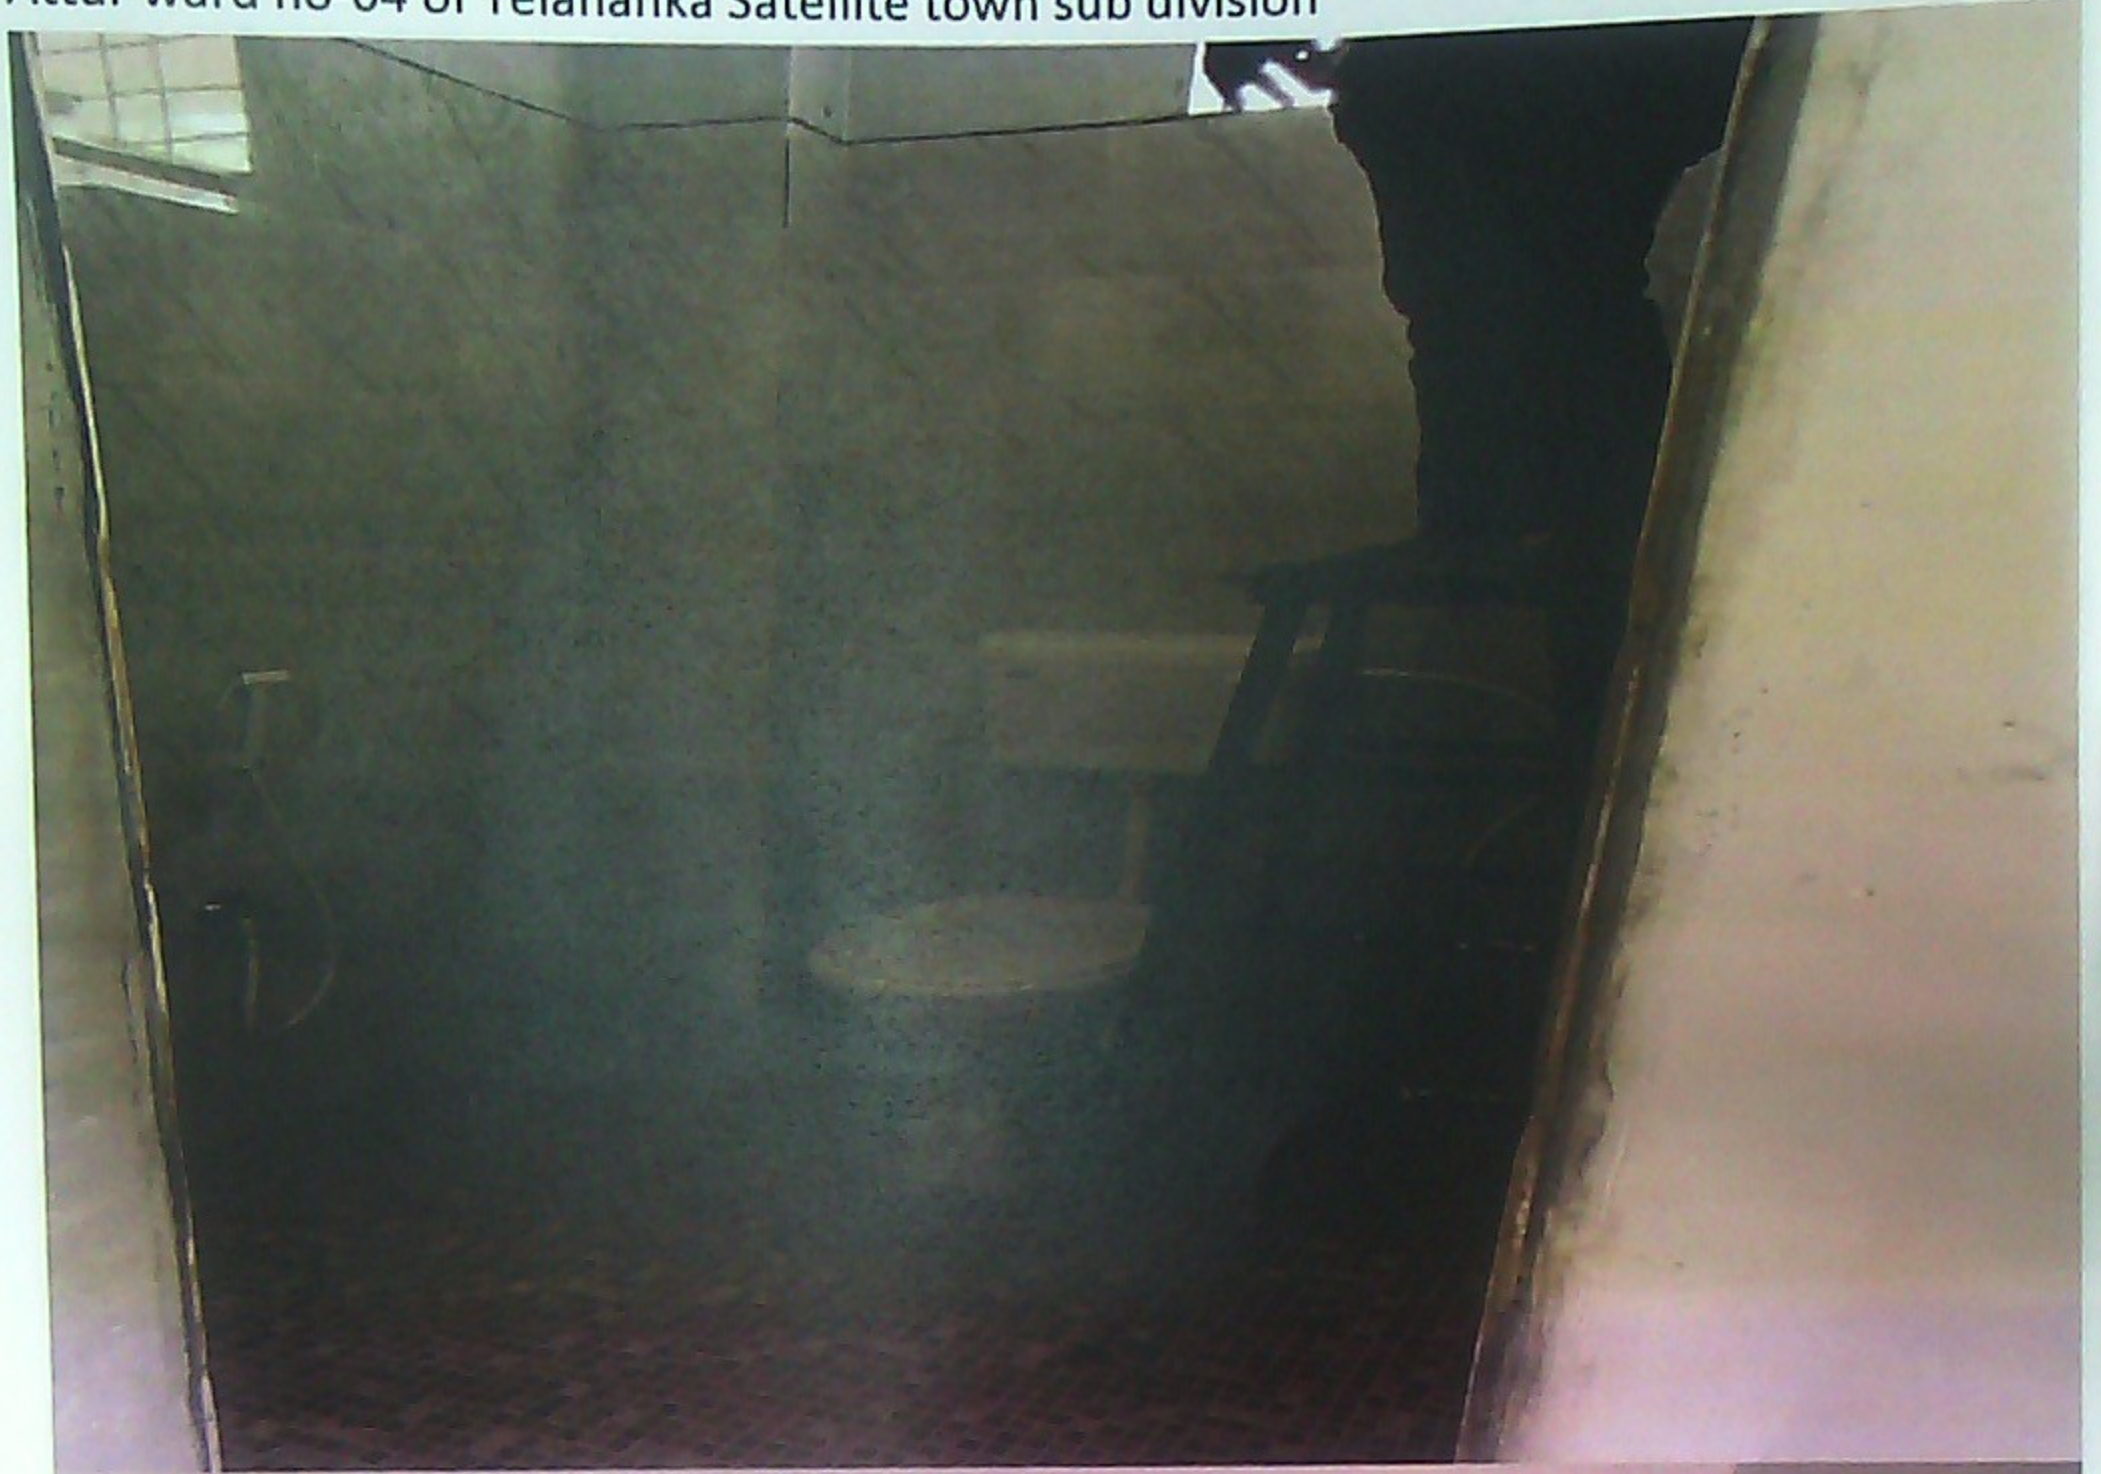

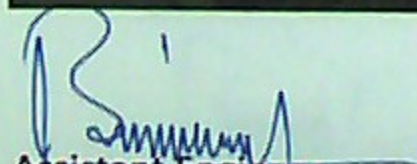
Assistant Engineer
Attur Ward NO-04

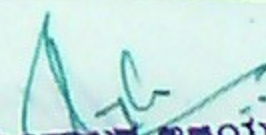
ಸಹಾಯಕ ಅಧ್ಯಕ್ಷಕಾರ್ಯದರ್ಶಿ
Assistant Executive Engineer
Yelahanka Satellite Town Sub Division
ಬಿ.ಬಿ.ಎಂ.ಸಿ. ಯೆಲಾಹಂಕಾ

Construction of Toilets and Repairs to BBMP shops at Attur layout main road in Attur ward no-04 of Yelahanka Satellite town sub division

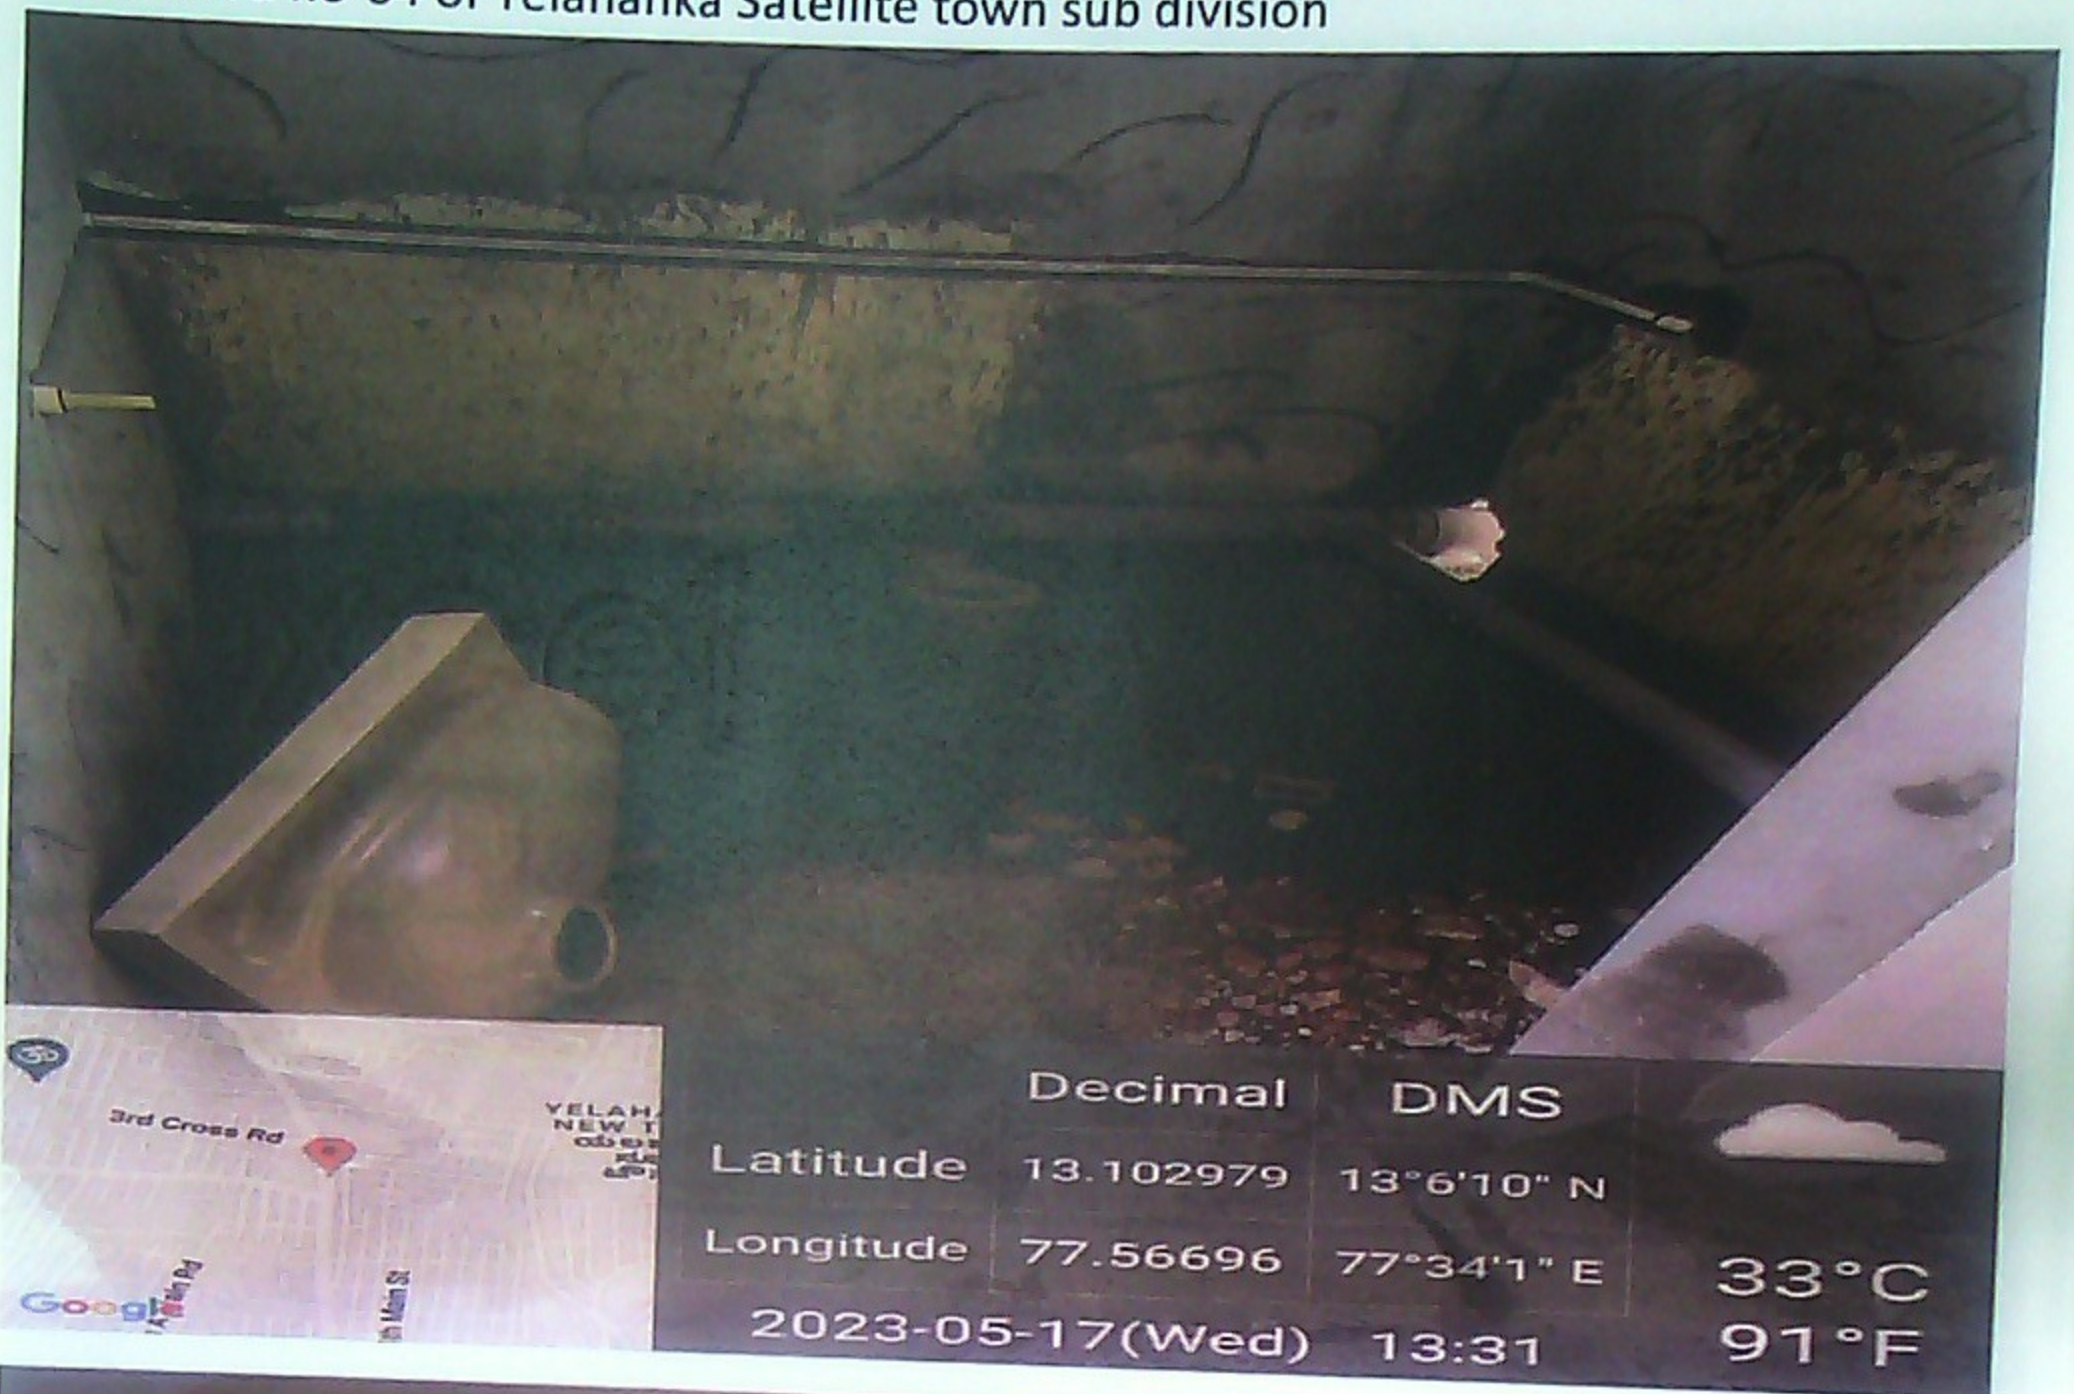

[Signature]
Assistant Engineer
Attur Ward NO-04

[Signature]
Assistant Executive Engineer
Yelahanka Satellite Town Sub Division
00.20.0. 100/100-100